SLIP SUMMARY
4–6 BROADSIDE 3–60' 10–50' 8–45' 16–40' 18–35' 84–30'
TOTAL = 145

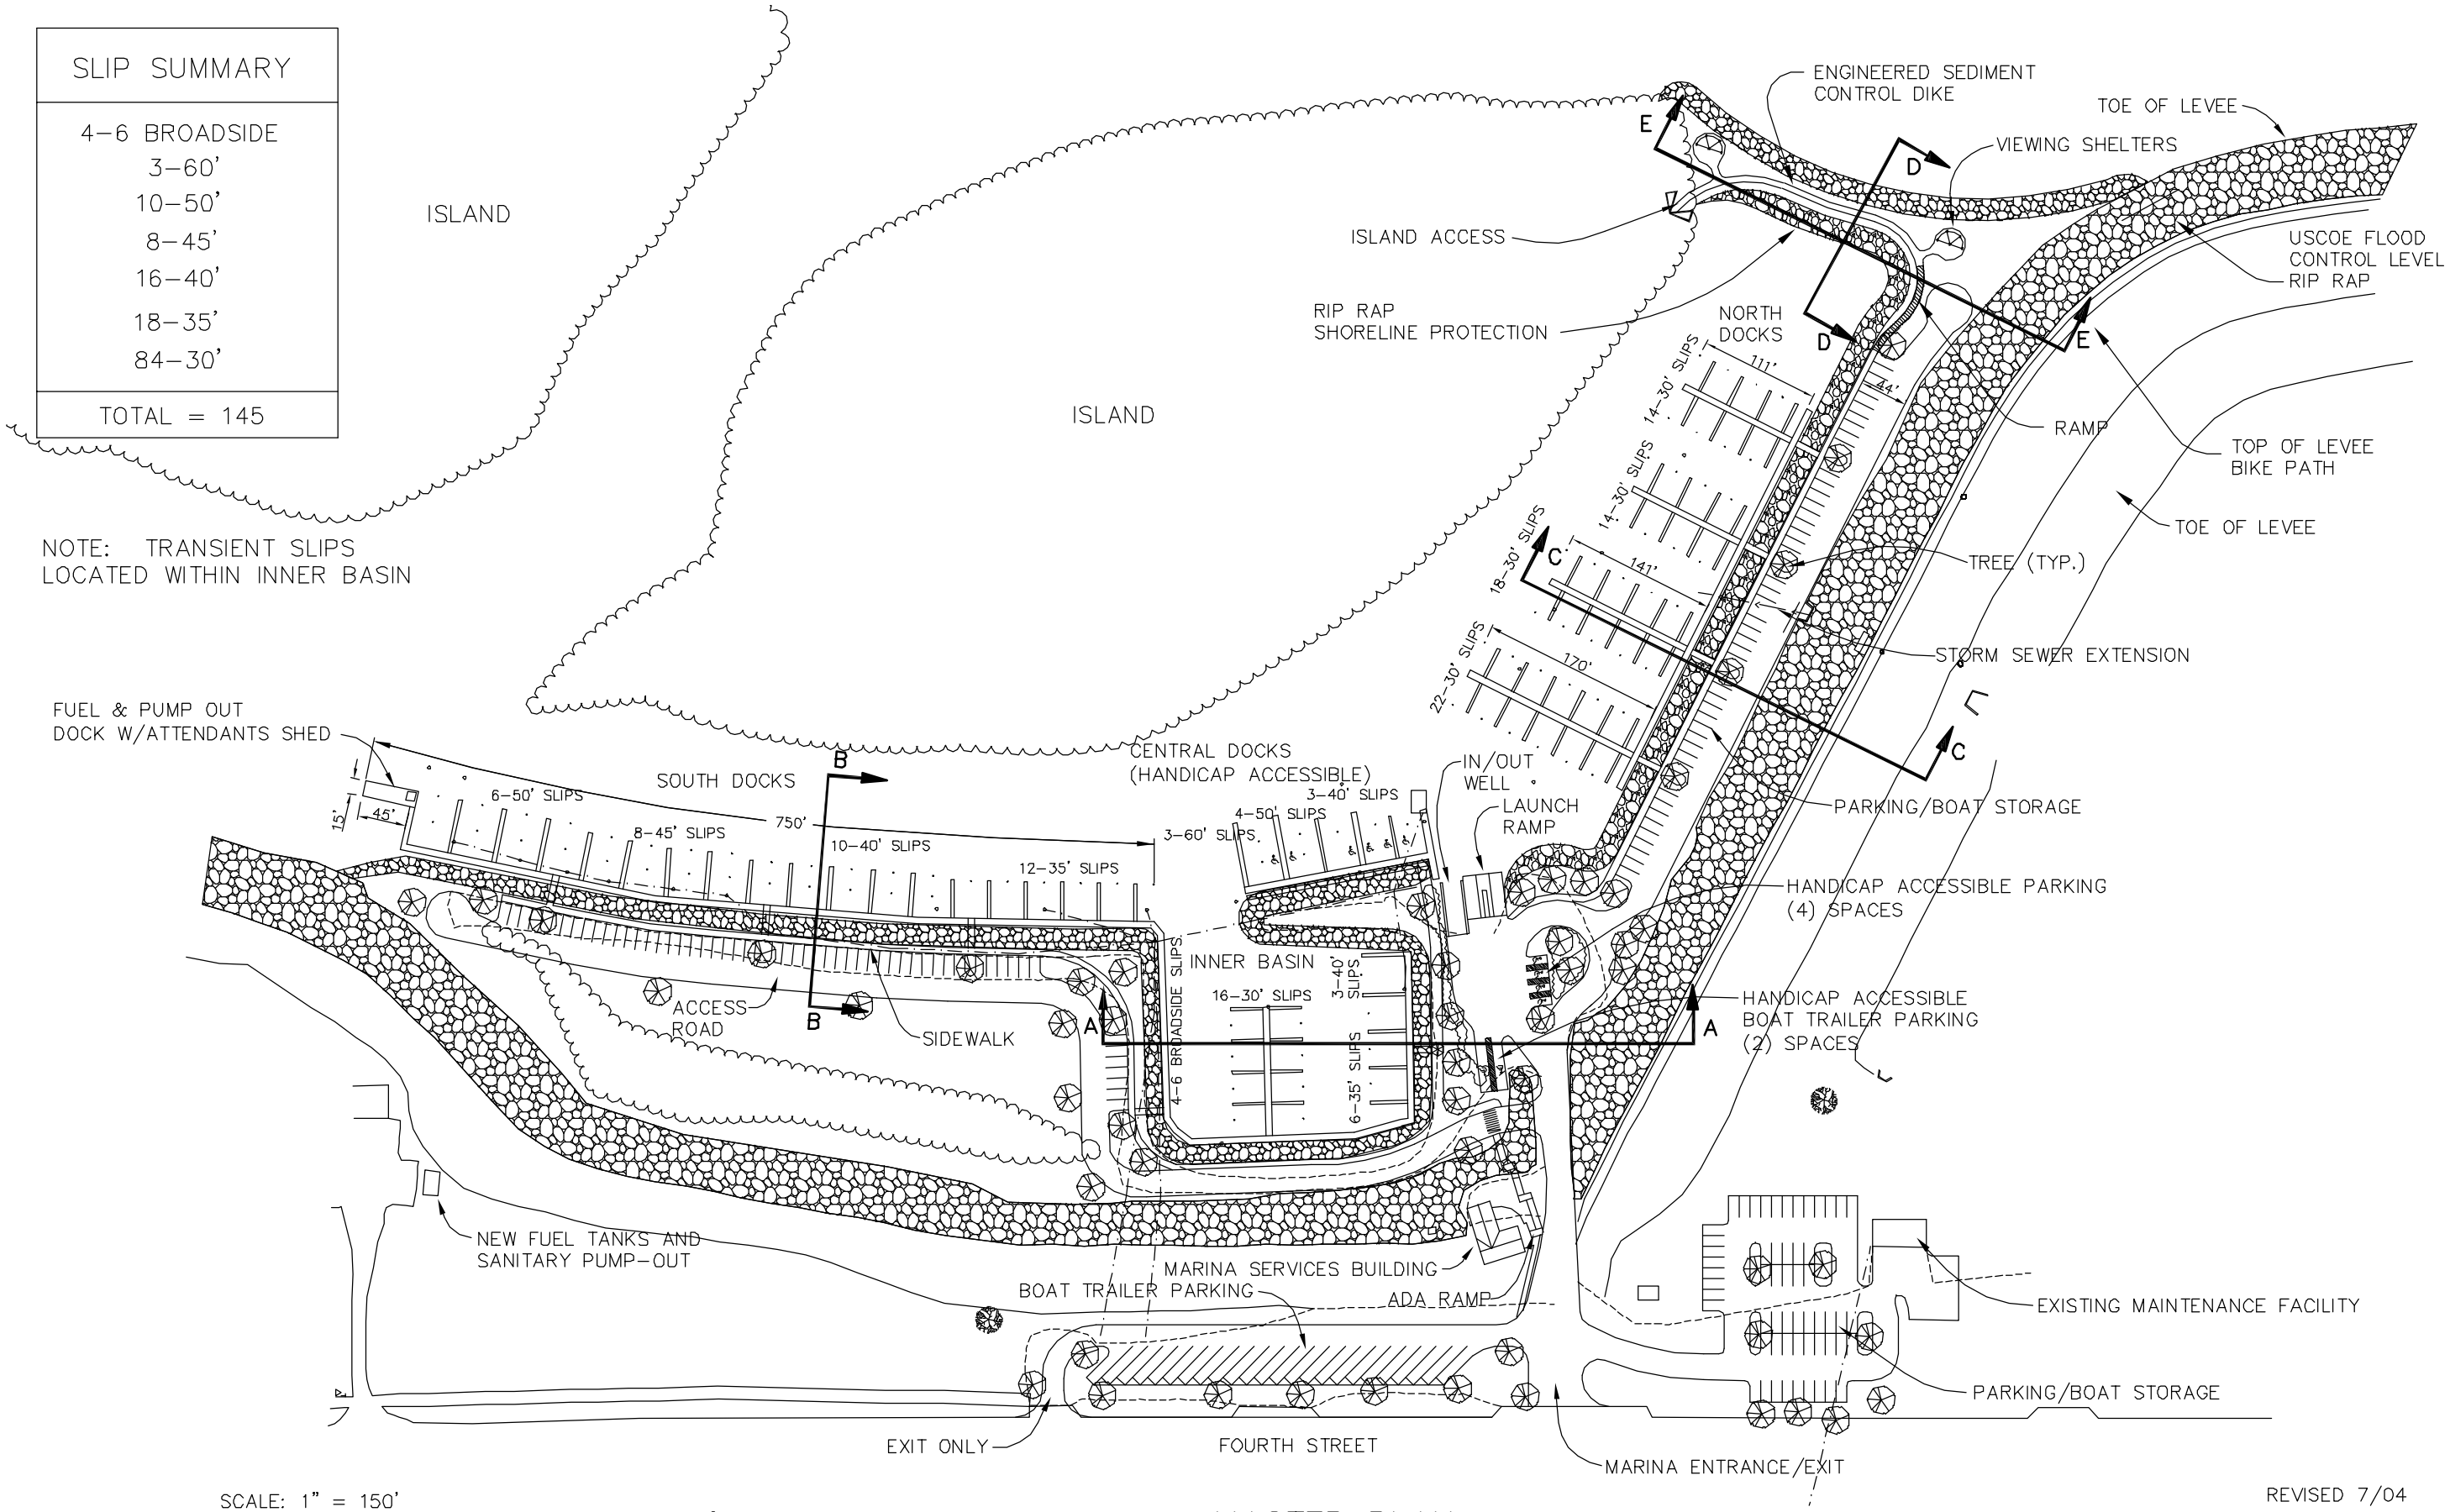

SCALE: 1" = 150'

0 75 150 300

MASTER PLAN

FULTON MARINA
FULTON, ILLINOIS

REVISED 7/04

ABONMARCHE CONSULTANTS, INC.
ENGINEERING / ARCHITECTURE / PLANNERS / SURVEYORS

DATE: MAY 2004

JOB NO. M30361MP
SHT. 2 OF 12

© COPYRIGHT 2002
ABONMARCHE CONSULTANTS, INC.

E:\LAND PROJECTS R2\ENG PROJECTS\M30361dwg\M30361p4.dwg, SHT 4 - MASTER SITE PLAN, 7/28/2004 11:58:17 AM, dlarson, 1:1